


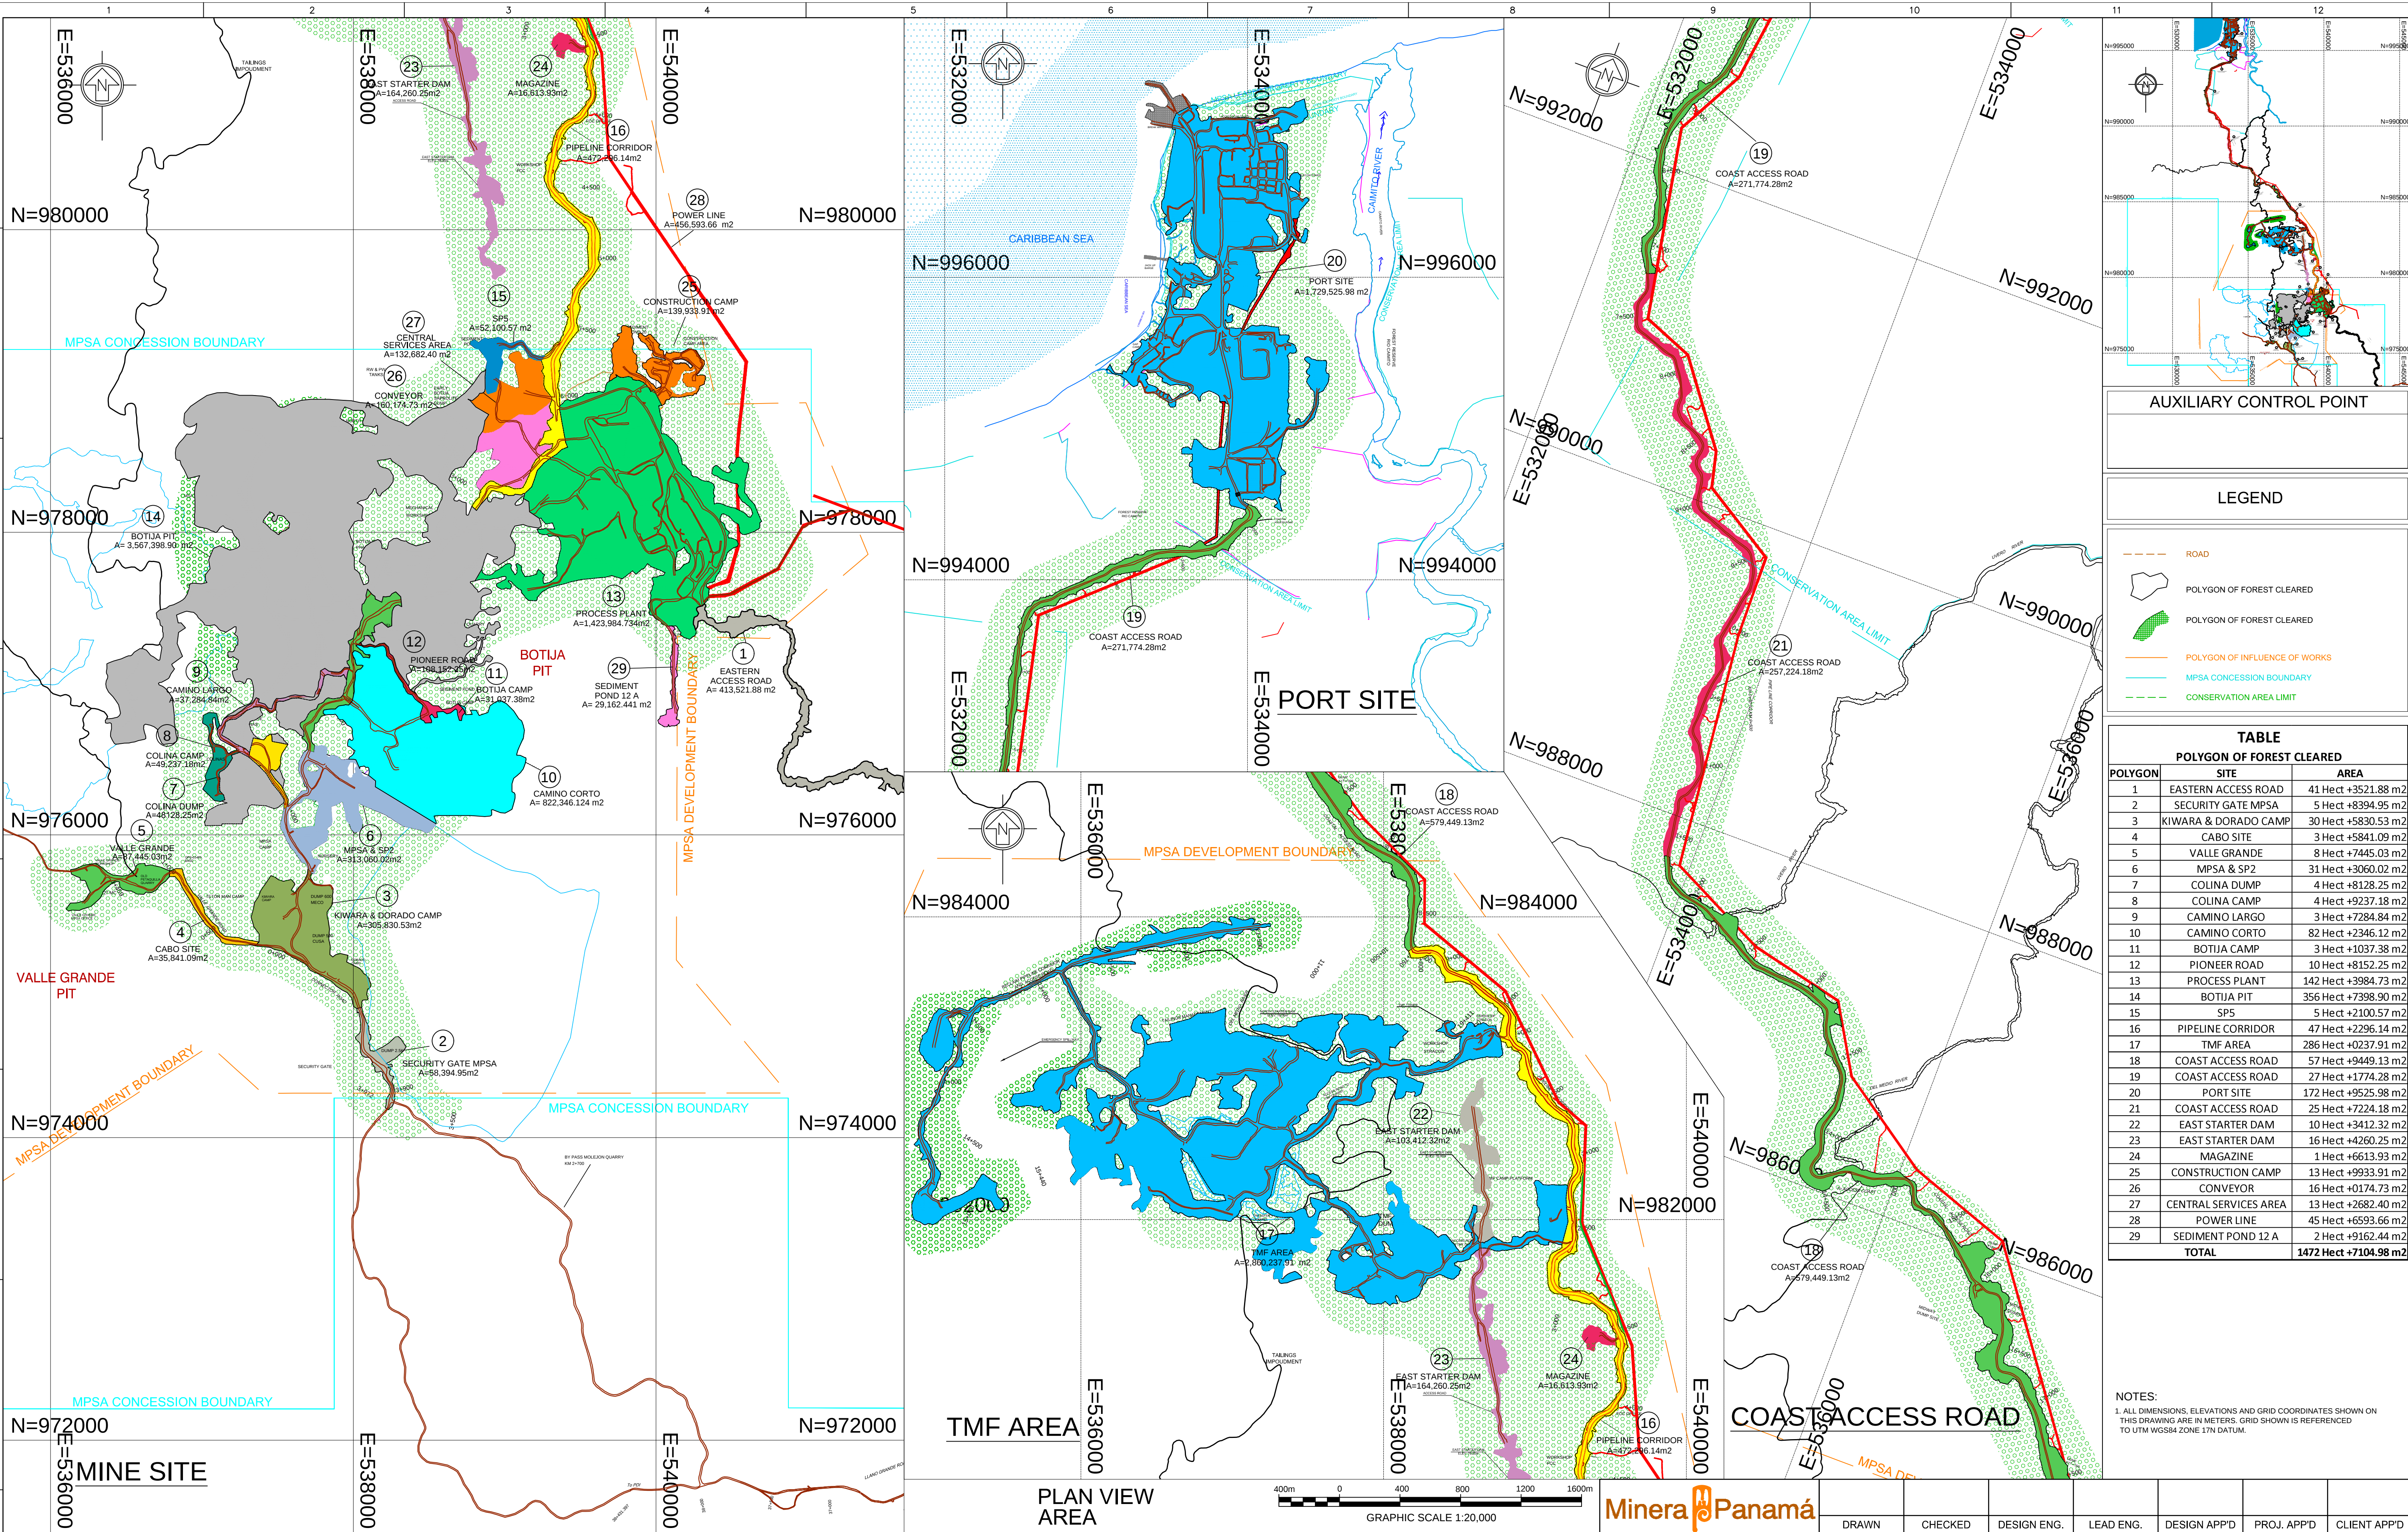

DRAWN		CHECKED	DESIGN ENG.	LEAD ENG.	DESIGN APP'D	PROJ. APP'D	CLIENT APP'D
DRAWING TITLE		COBRE PANAMA PROJECT FOREST CLEARED AREAS					
SCALE		1:20,000	JOB No.		DRG No.	REV.	
DRAWN		JOSE RODRIGUEZ	DATE		10 AUGUST 2016	1824	00

DRG No	1	2	3	4	5	6	7	8	9	10	11	12
REFERENCE DRAWINGS												
REV												
DATE												
DESCRIPTION												
DRN												
CHKD												
DESIGN ENG.												
LEAD ENG.												
DESIGN APP'D												
PROJ. APP'D												
CLIENT APP'D												

CLIENT
MPSA

PROJECT
MINA DE COBRE PANAMA

GENERAL PLAN

THIS DRAWING IS THE PROPERTY OF MINERA PANAMA S.A. (MPSA) AND THE USE AND COPYING THEREOF IS SUBJECT TO THE TERMS OF THE AGREEMENT UNDER WHICH IT WAS PREPARED. THIS DRAWING MAY NOT BE COPIED EXCEPT AS EXPRESSLY PROVIDED THEREIN.

ESTE PLANO ES PROPIEDAD DE MINERA PANAMA S.A. (MPSA) SU USO Y REPRODUCCION ESTAN SUJETOS A LOS TERMINOS DEL CONTRATO BAJO EL CUAL FUE PREPARADO. PROHIBIDA SU REPRODUCCION A MENOS QUE SEA EXPRESAMENTE INDICADO.